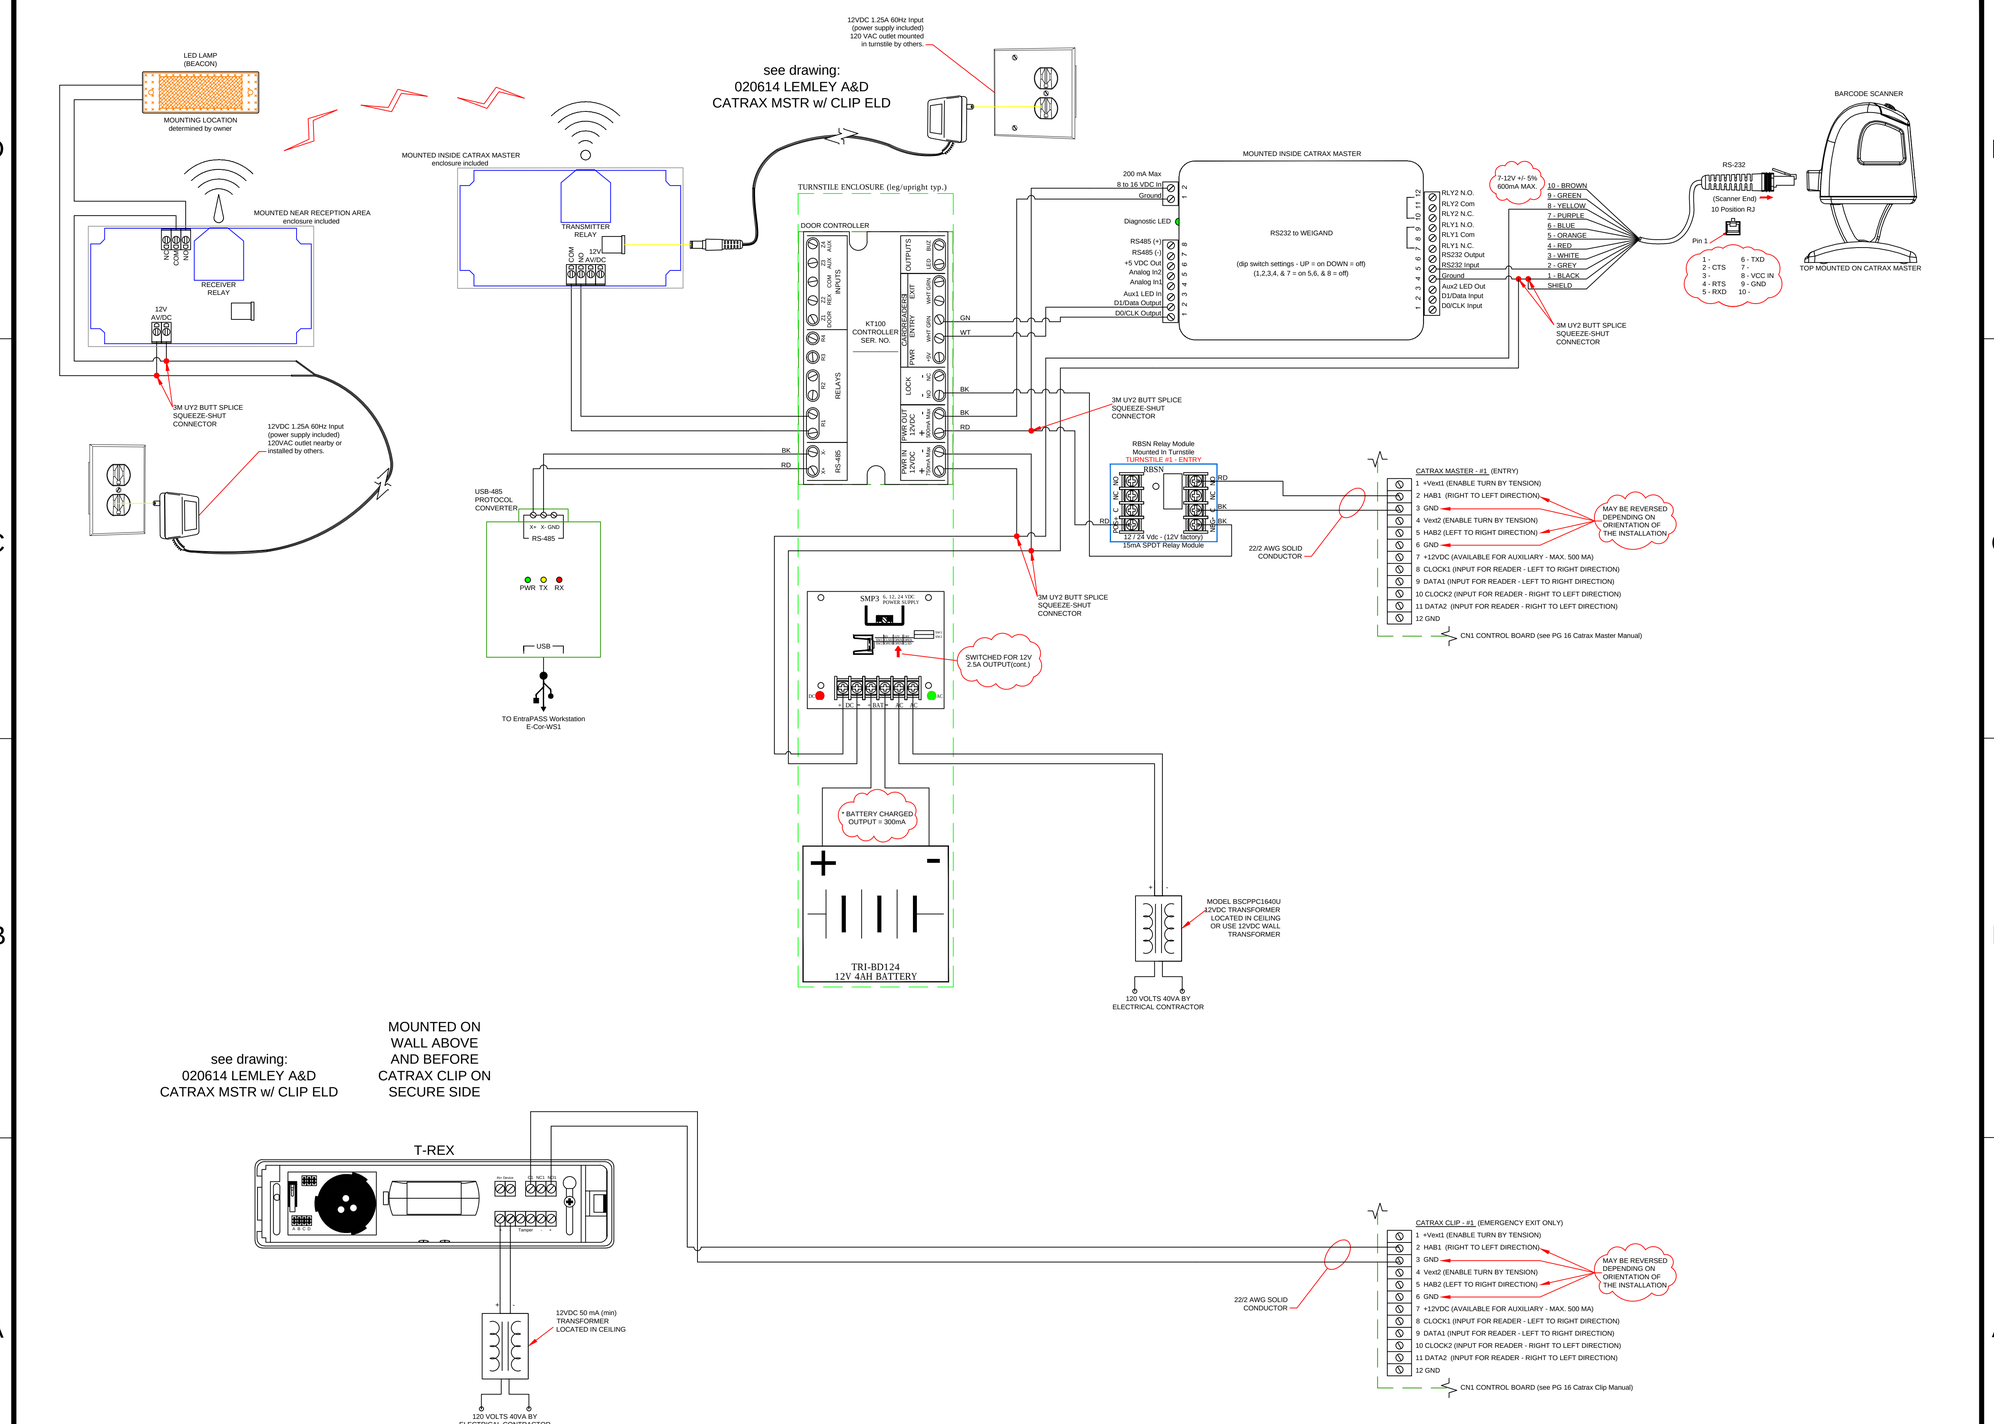

REVISIONS	BY
--/--/--	CJC

www.EntraPASS.com

a division of www.TURNSTILES.us
8641 South Warhawk Rd. Conifer, CO 80433
Patrick McAllister Tel: 303-670-1099

SCHEMATIC

Lemley Architecture and Design
Steve Lemley
Chicago, IL 60611

DWG 051914
Lemley Architecture and Design
Schematic

DATE 05 / 19 / 14

SCALE = < >

SHEET - 1 OF 1

- PRINT BORDER FOR 8-1/2 x 11 - FULL PAGE = 11 x 17 -